

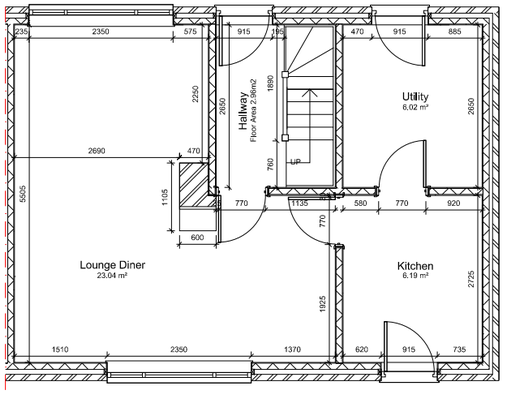


EXISTING GROUND FLOOR PLAN
SCALE: 1:100

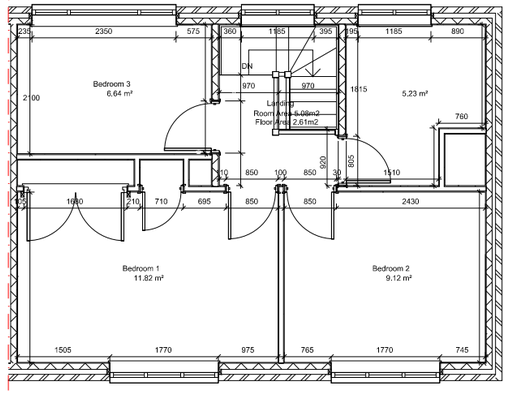

EXISTING FIRST FLOOR PLAN
SCALE: 1:100

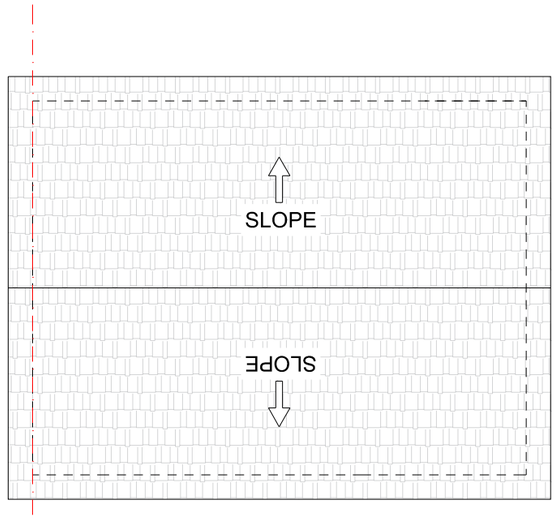

EXISTING ROOF PLAN
SCALE: 1:100

0 1 2 3 4 5m 10m

CONSULTANTS:

Date:

SCALE:
1-100@A3

Client Name and Address:

Project Description:

Drawing Title:
PLANNING

DRAWING HISTORY

DATE	REV#	DESCRIPTION

STRUCTURE TO BE DEMOLISHED
EXISTING STRUCTURE
PROPOSED STRUCTURE
PROPOSED DOOR & WINDOW
SHARED WALL


Consultant's Stamp:

Sheet Title: FLOOR PLAN


Sheet No. A001

Drawn by: A-A-M


Checked by: A-Z

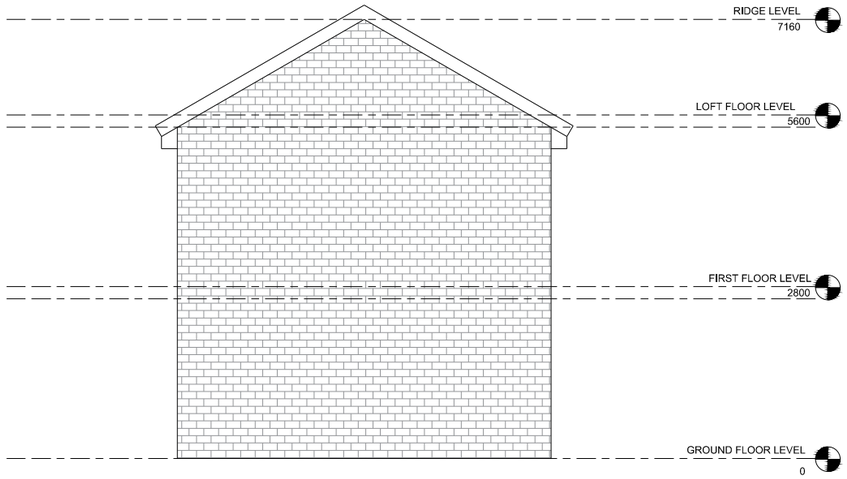


EXISTING LEFT ELEVATION
SCALE: 1:100

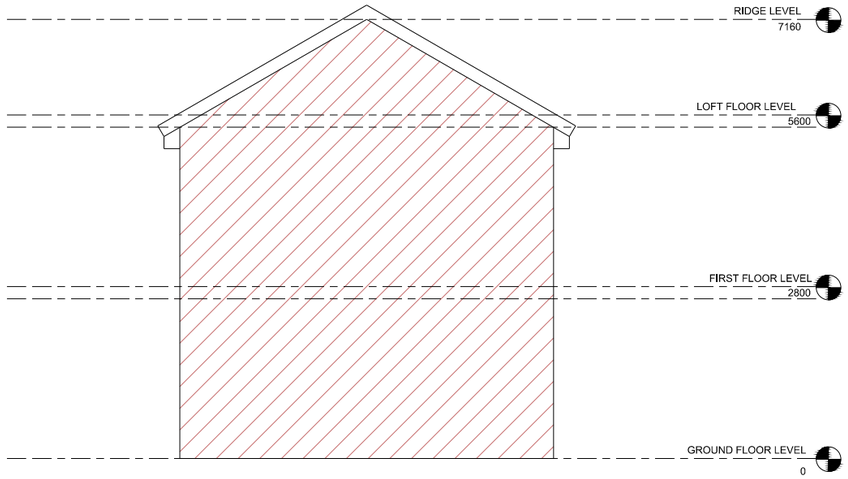


EXISTING RIGHT SIDE ELEVATION
SCALE: 1:100

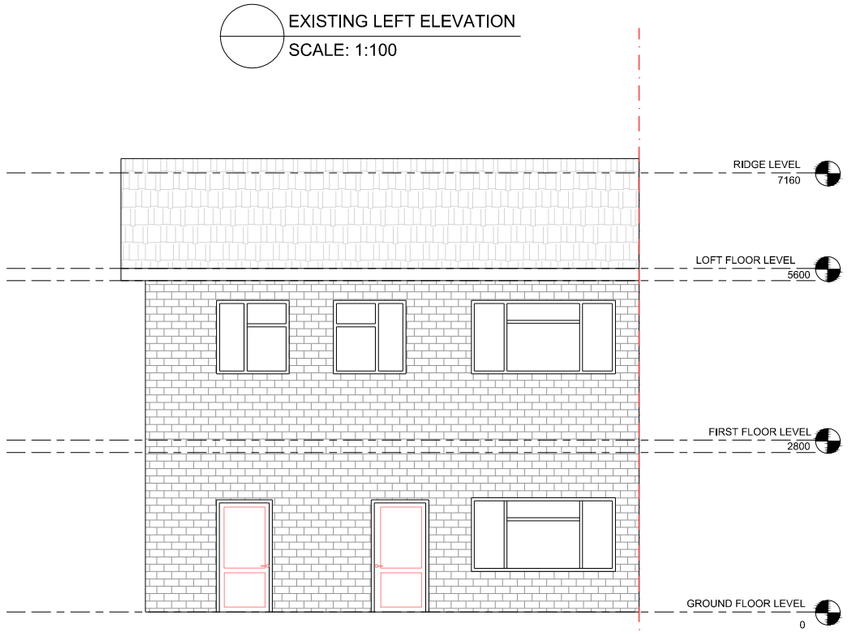

EXISTING FRONT ELEVATION
SCALE: 1:100

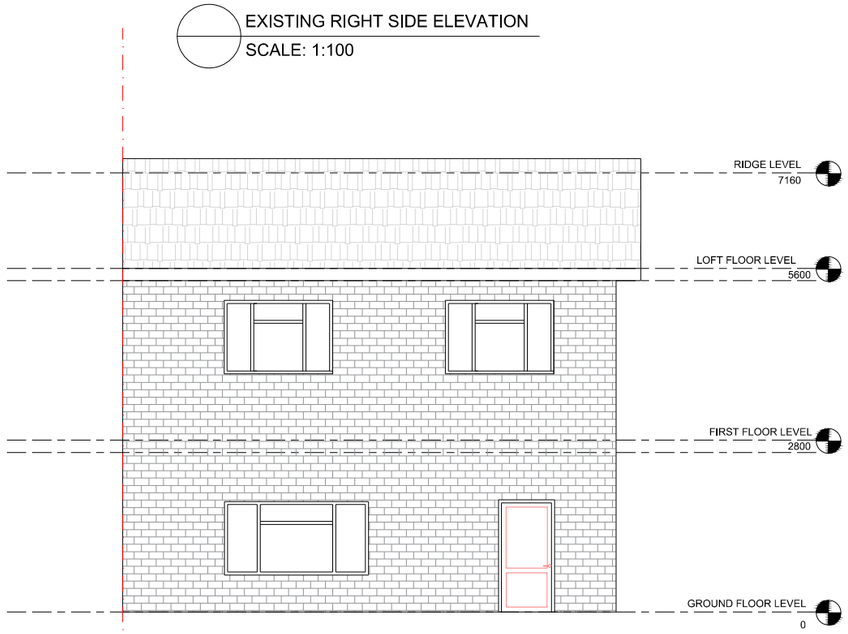

EXISTING REAR ELEVATION
SCALE: 1:100

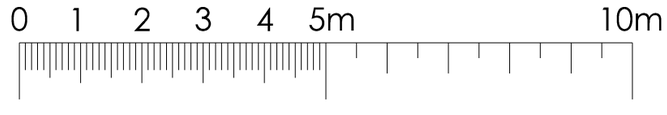

CONSULTANTS:

Date:

SCALE:
1-100@A3

Client Name and Address:

Project Description:

Drawing Title:
PLANNING

DRAWING HISTORY

DATE	REV#	DESCRIPTION

STRUCTURE TO BE DEMOLISHED
EXISTING STRUCTURE
PROPOSED STRUCTURE
PROPOSED DOOR & WINDOW
SHARED WALL


Consultant's Stamp:

Sheet Title: ELEVATIONS


Sheet No. A002

Drawn by: A-A-M


Checked by: A-Z

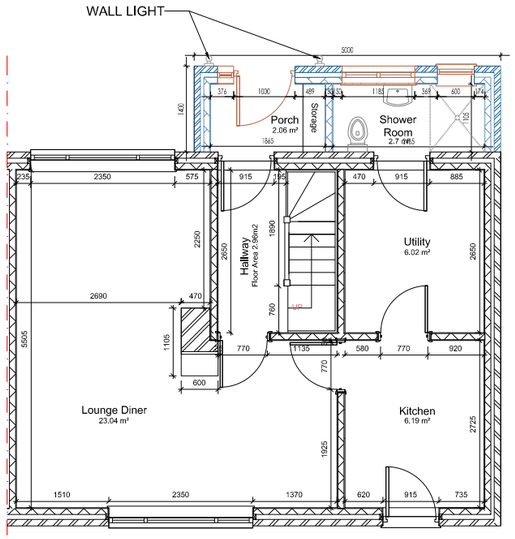

PROPOSED GROUND FLOOR PLAN
SCALE: 1:100

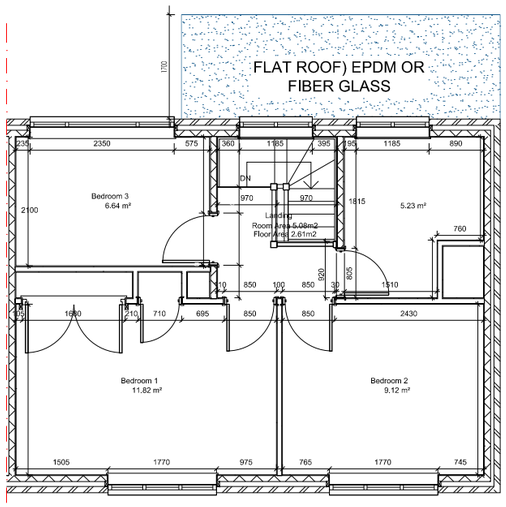

PROPOSED FIRST FLOOR PLAN
SCALE: 1:100

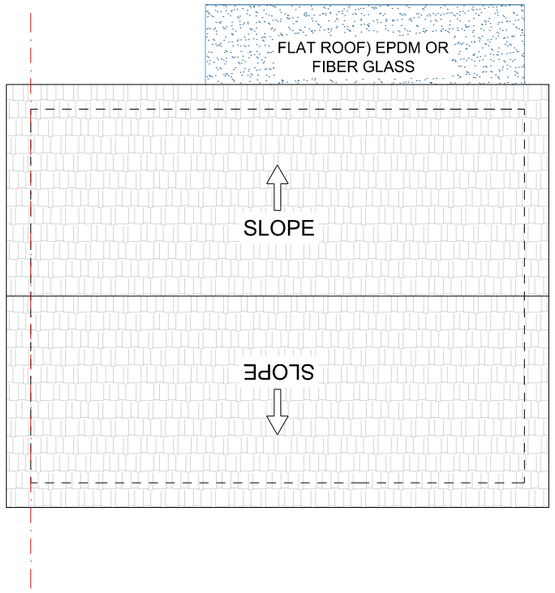

PROPOSED ROOF PLAN
SCALE: 1:100

0 1 2 3 4 5m 10m

CONSULTANTS:

Date:

SCALE: 1-100@A3

Client Name and Address:

Project Description:

Drawing Title: PLANNING

DRAWING HISTORY

DATE	REV#	DESCRIPTION

STRUCTURE TO BE DEMOLISHED
EXISTING STRUCTURE
PROPOSED STRUCTURE
PROPOSED DOOR & WINDOW
SHARED WALL


Consultant's Stamp:

Sheet Title: FLOOR PLAN


Sheet No. A003

Drawn by: A-A-M


Checked by: A-Z

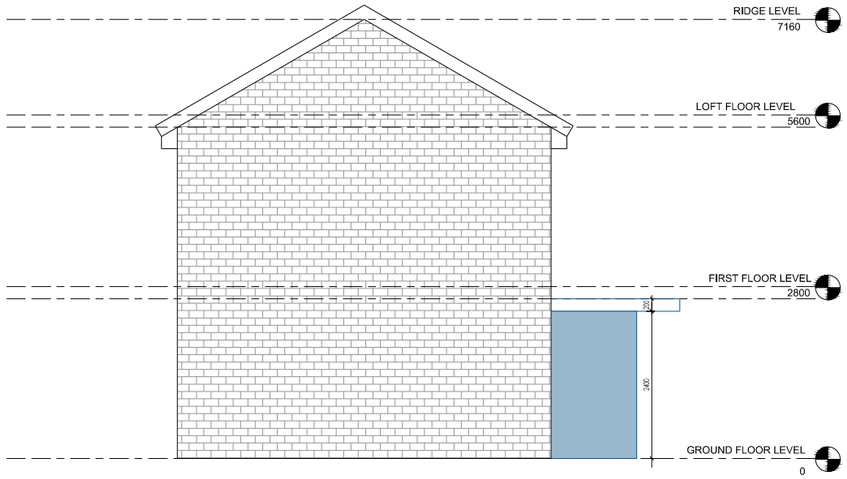


PROPOSED LEFT ELEVATION
SCALE: 1:100

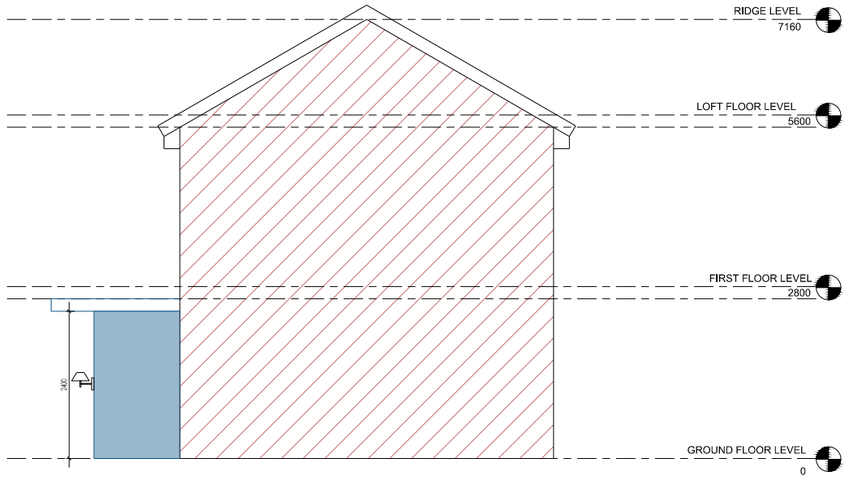

PROPOSED RIGHT SIDE ELEVATION
SCALE: 1:100

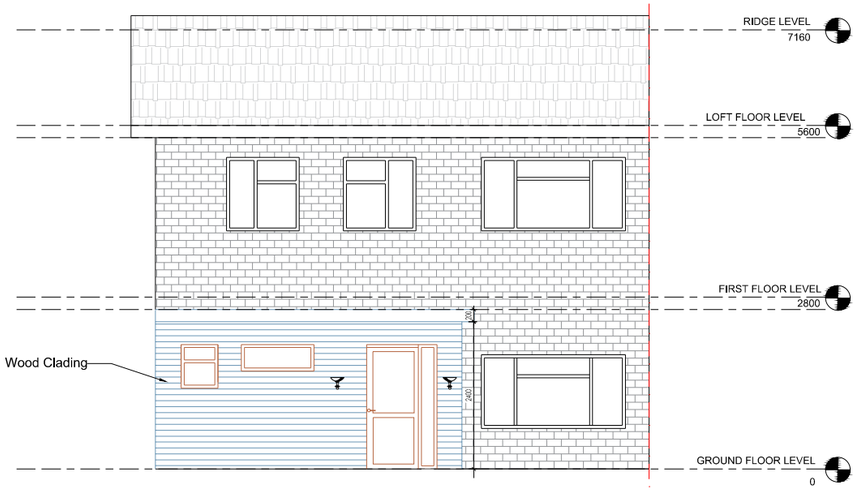

PROPOSED FRONT ELEVATION
SCALE: 1:100

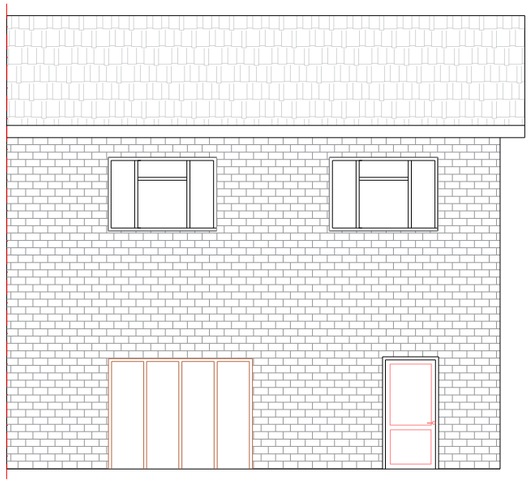

PROPOSED REAR ELEVATION
SCALE: 1:100

0 1 2 3 4 5m 10m

CONSULTANTS:

Date:

SCALE:
1-100@A3

Client Name and Address:

Project Description:

Drawing Title:
PLANNING

DRAWING HISTORY

DATE	REV#	DESCRIPTION

STRUCTURE TO BE DEMOLISHED
EXISTING STRUCTURE
PROPOSED STRUCTURE
PROPOSED DOOR & WINDOW
SHARED WALL

Consultant's Stamp:

Sheet Title: ELEVATIONS


Sheet No. A004

Drawn by: A-A-M

Checked by: A-Z

BLOCK PLAN

B001 (EXISTING)

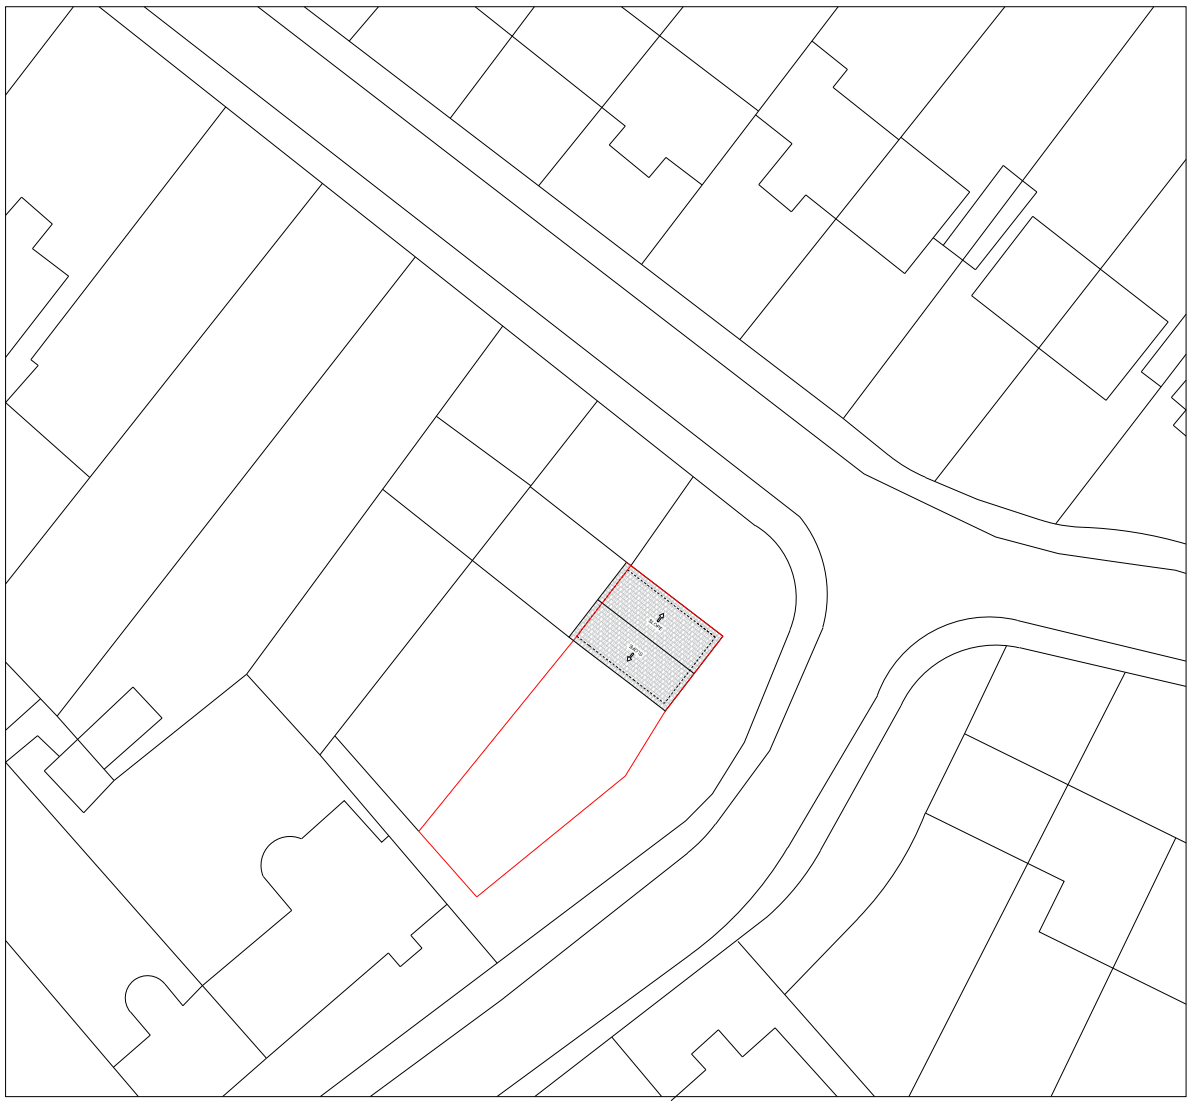

SCALE 1:500 @ A3

POSTCODE: TN234QZ


Produced on 12 December 2022 from the Ordnance Survey National Geographic Database and incorporating surveyed revision available at this date.
This map shows the area bounded by 502929 222808,503071 222808,503071 222950,502929 222950,502929 222808
Crown copyright and database rights 2023 OS 100054135. Supplied by copla ltd trading as UKPlanningMaps.com a licensed Ordnance Survey partner (OS 100054135).
Data licence expires 08 February 2024. Unique plan reference: v2c//906135/1222824

10 0 10 20 30 40 50

Application site

BLOCK PLAN

B002 (PROPOSED)

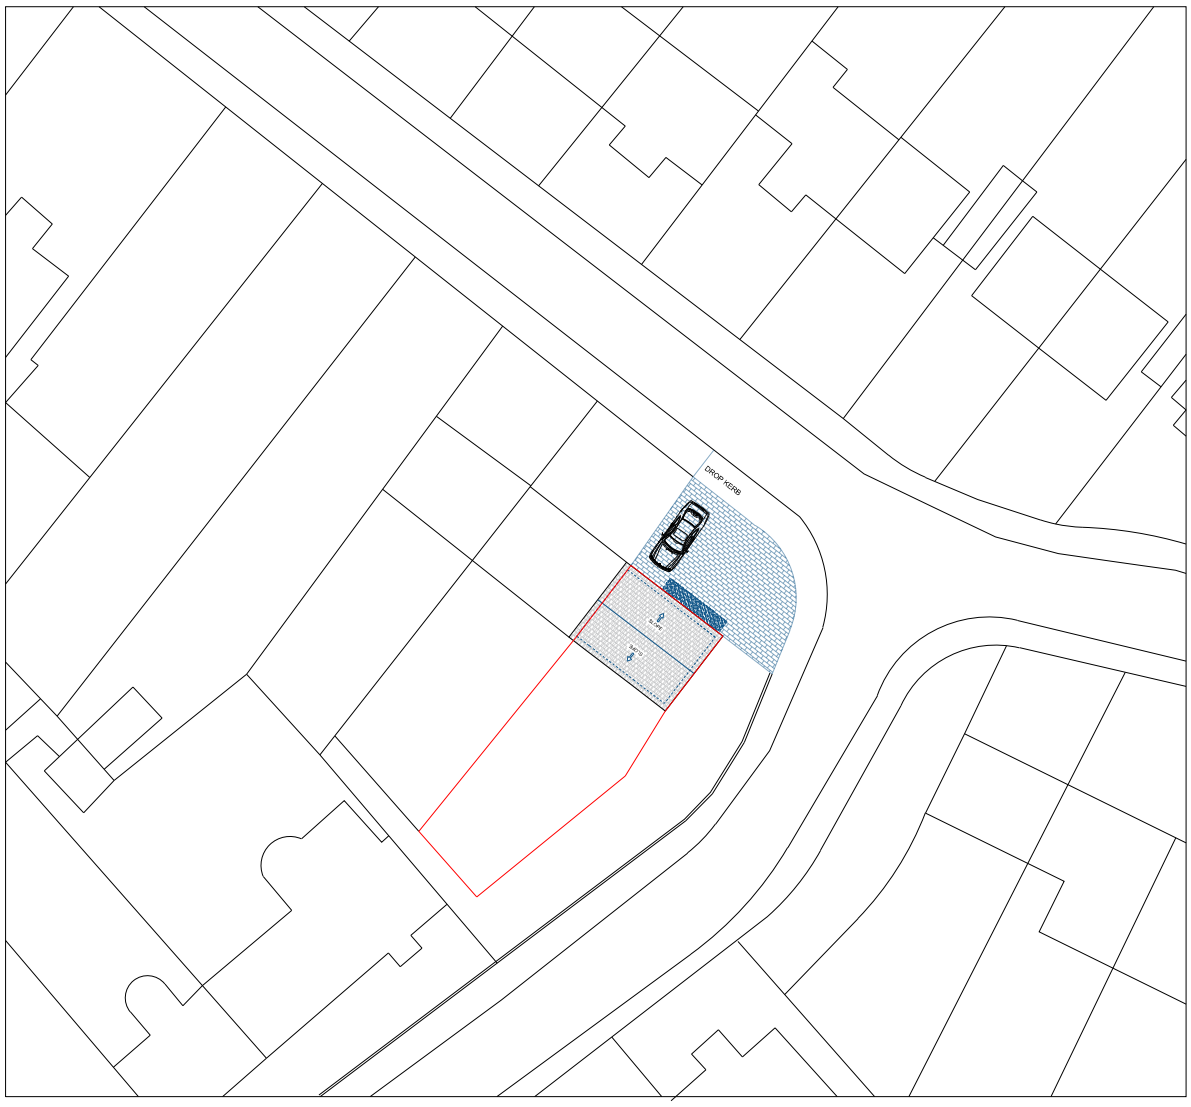

SCALE 1:500 @ A3

POSTCODE: TN234QZ

Produced on 12 December 2022 from the Ordnance Survey National Geographic Database and incorporating surveyed revision available at this date.
This map shows the area bounded by 502929 222808,503071 222808,503071 222950,502929 222950,502929 222808
Crown copyright and database rights 2023 OS 100054135. Supplied by copla ltd trading as UKPlanningMaps.com a licensed Ordnance Survey partner (OS 100054135).
Data licence expires 08 February 2024. Unique plan reference: v2c//906135/1222824

10 0 10 20 30 40 50

Application site